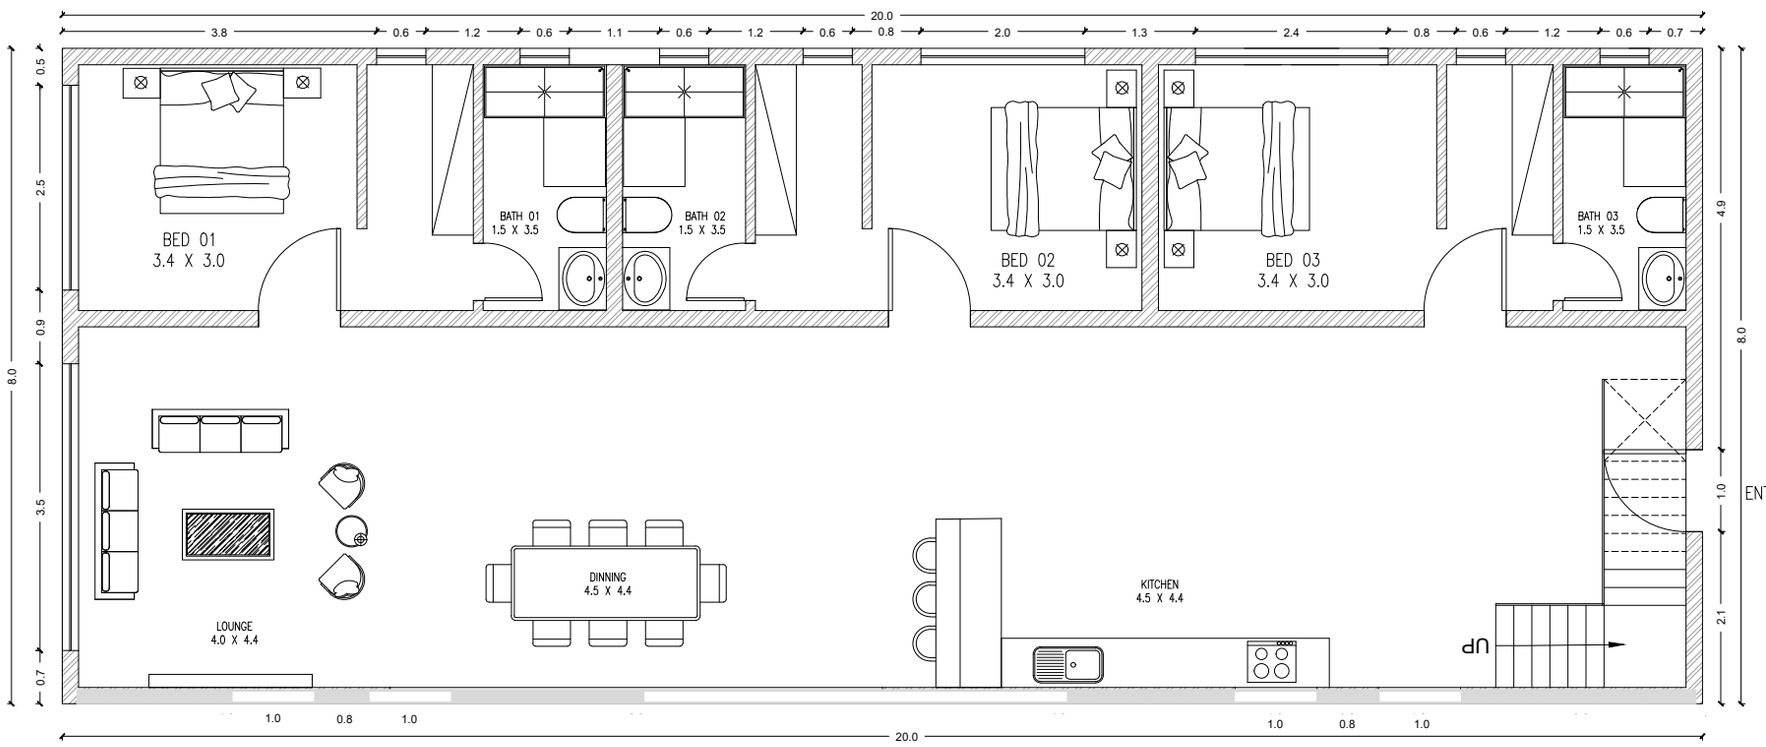


1 GF FLOOR PLAN

AREA:160 SQM

CONSULTANTS:

Client:

Project Title:

HOUSE PLAN

ADDRESS

Drawing Title:
WORKING DRAWINGS

KEY PLAN

North Point

Consultant's Stamp:

Project No:

Sheet Title:


Sheet No.

Drawn by: Checked by:

Date: 15-10-2025 Scale:

GROUND FLOOR

01

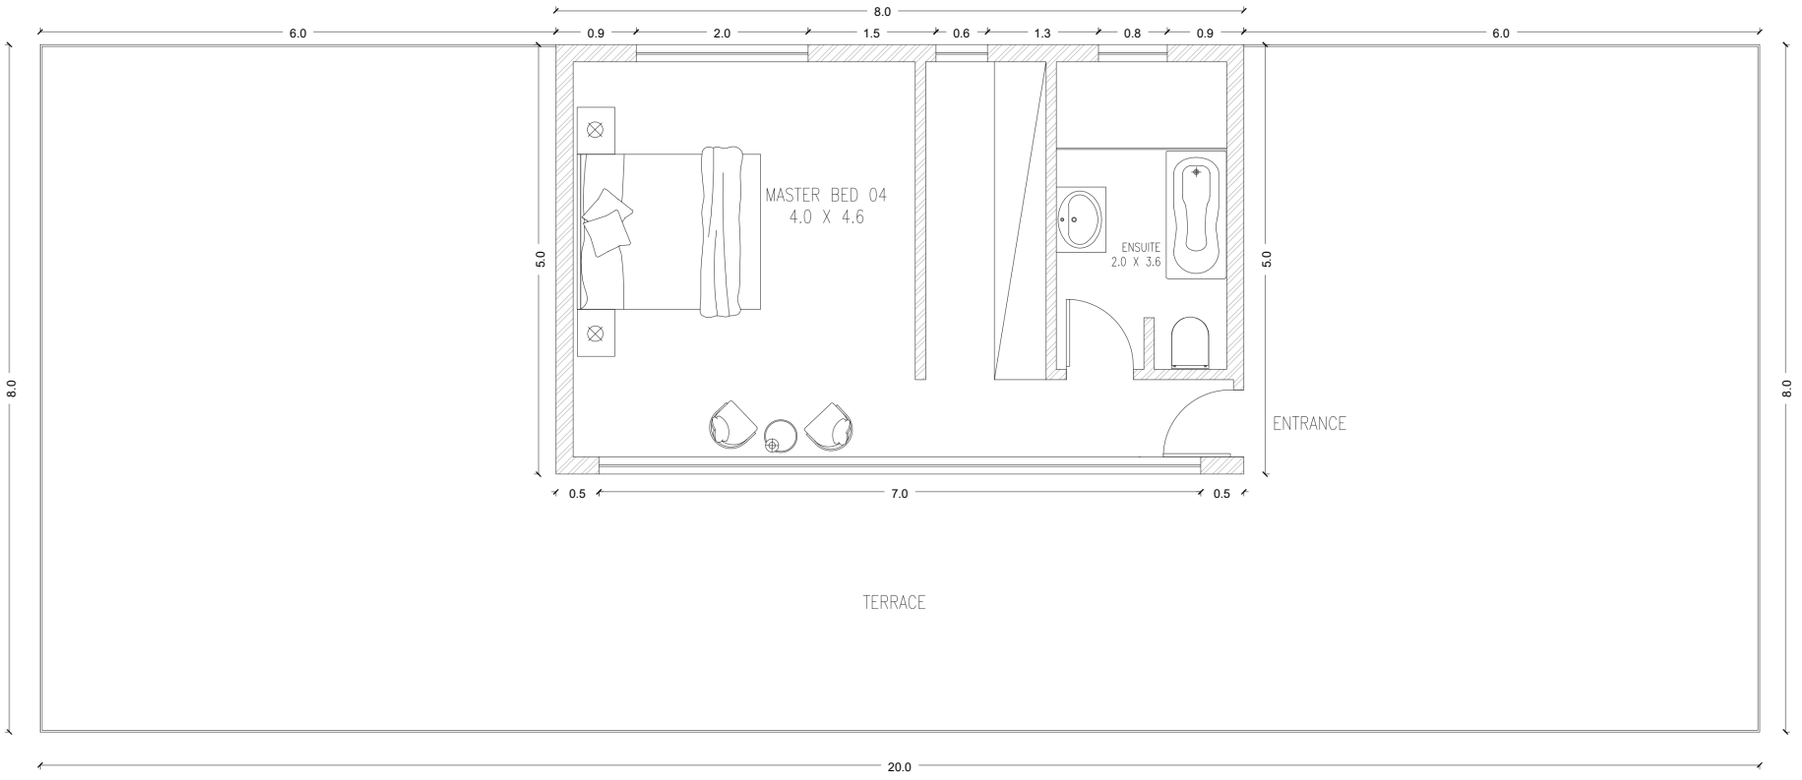

2 1ST FLOOR

AREA:40 SQM

CONSULTANTS:

Client:

Project Title:

HOUSE PLAN

ADDRESS

Drawing Title:
WORKING DRAWINGS

KEY PLAN

North Point

Consultant's Stamp:

Project No:


Sheet Title:

Sheet No.

Drawn by: Checked by:

Date: 15-10-2025 Scale:

Contactpersoon: Marisa | Tel./WhatsApp: +31 6 11352555
marisa@olivegrouphomes.com | Costa365 | R5318293

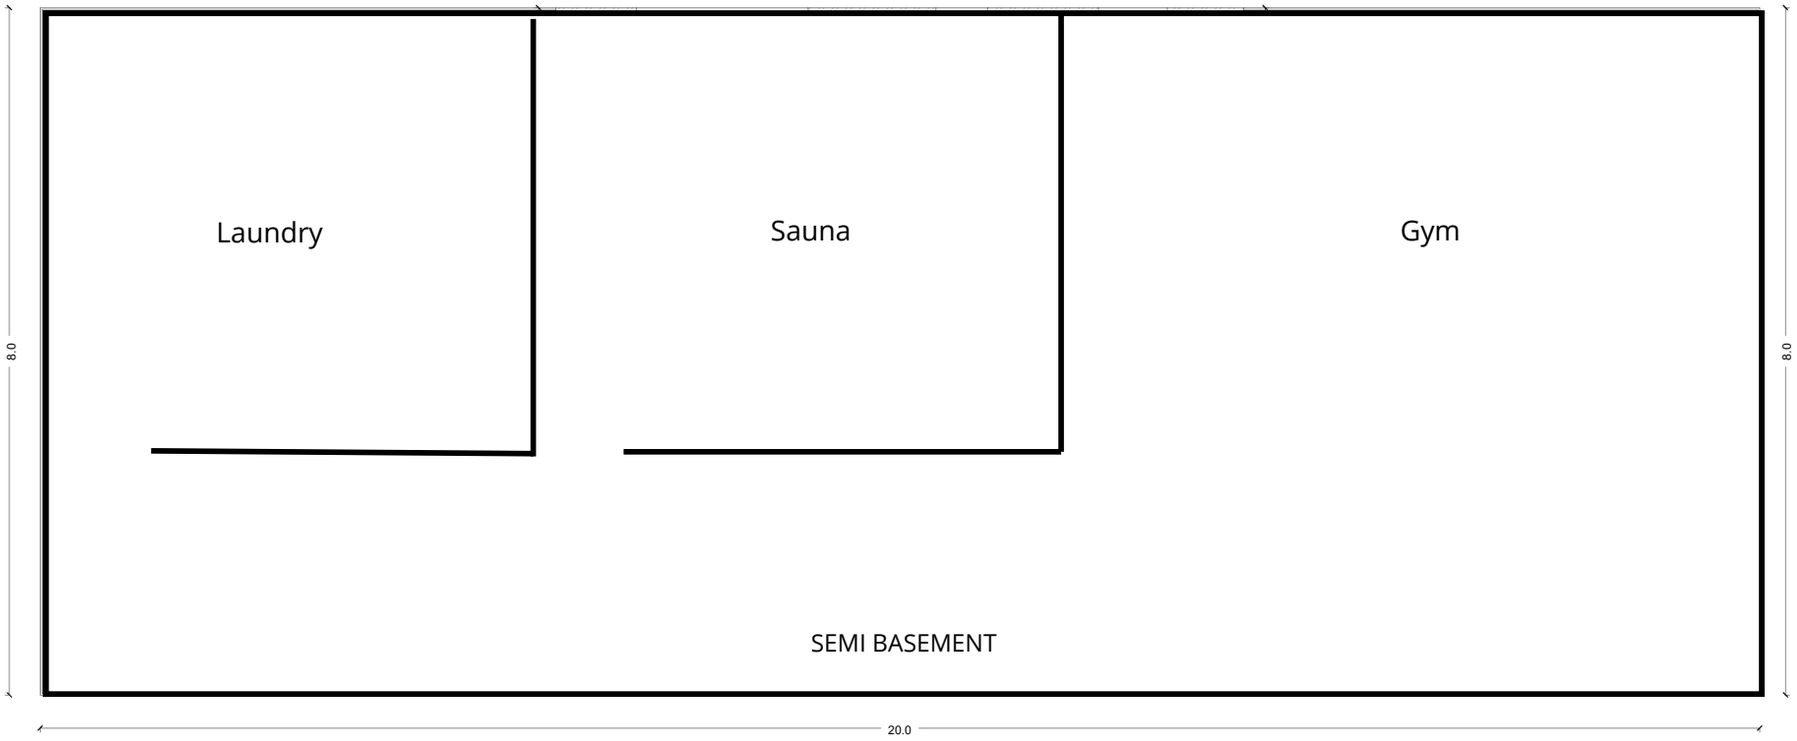

3 SEMI BASEMENT

AREA:160 SQM

1ST FLOOR

02

CONSULTANTS:

Client:

Project Title:

HOUSE PLAN

ADDRESS

Drawing Title:
WORKING DRAWINGS

KEY PLAN

North Point

Consultant's Stamp:

Project No:

Sheet Title:

Sheet No.

Drawn by: Checked by:

Date: 15-10-2025 Scale: