


Site Plan

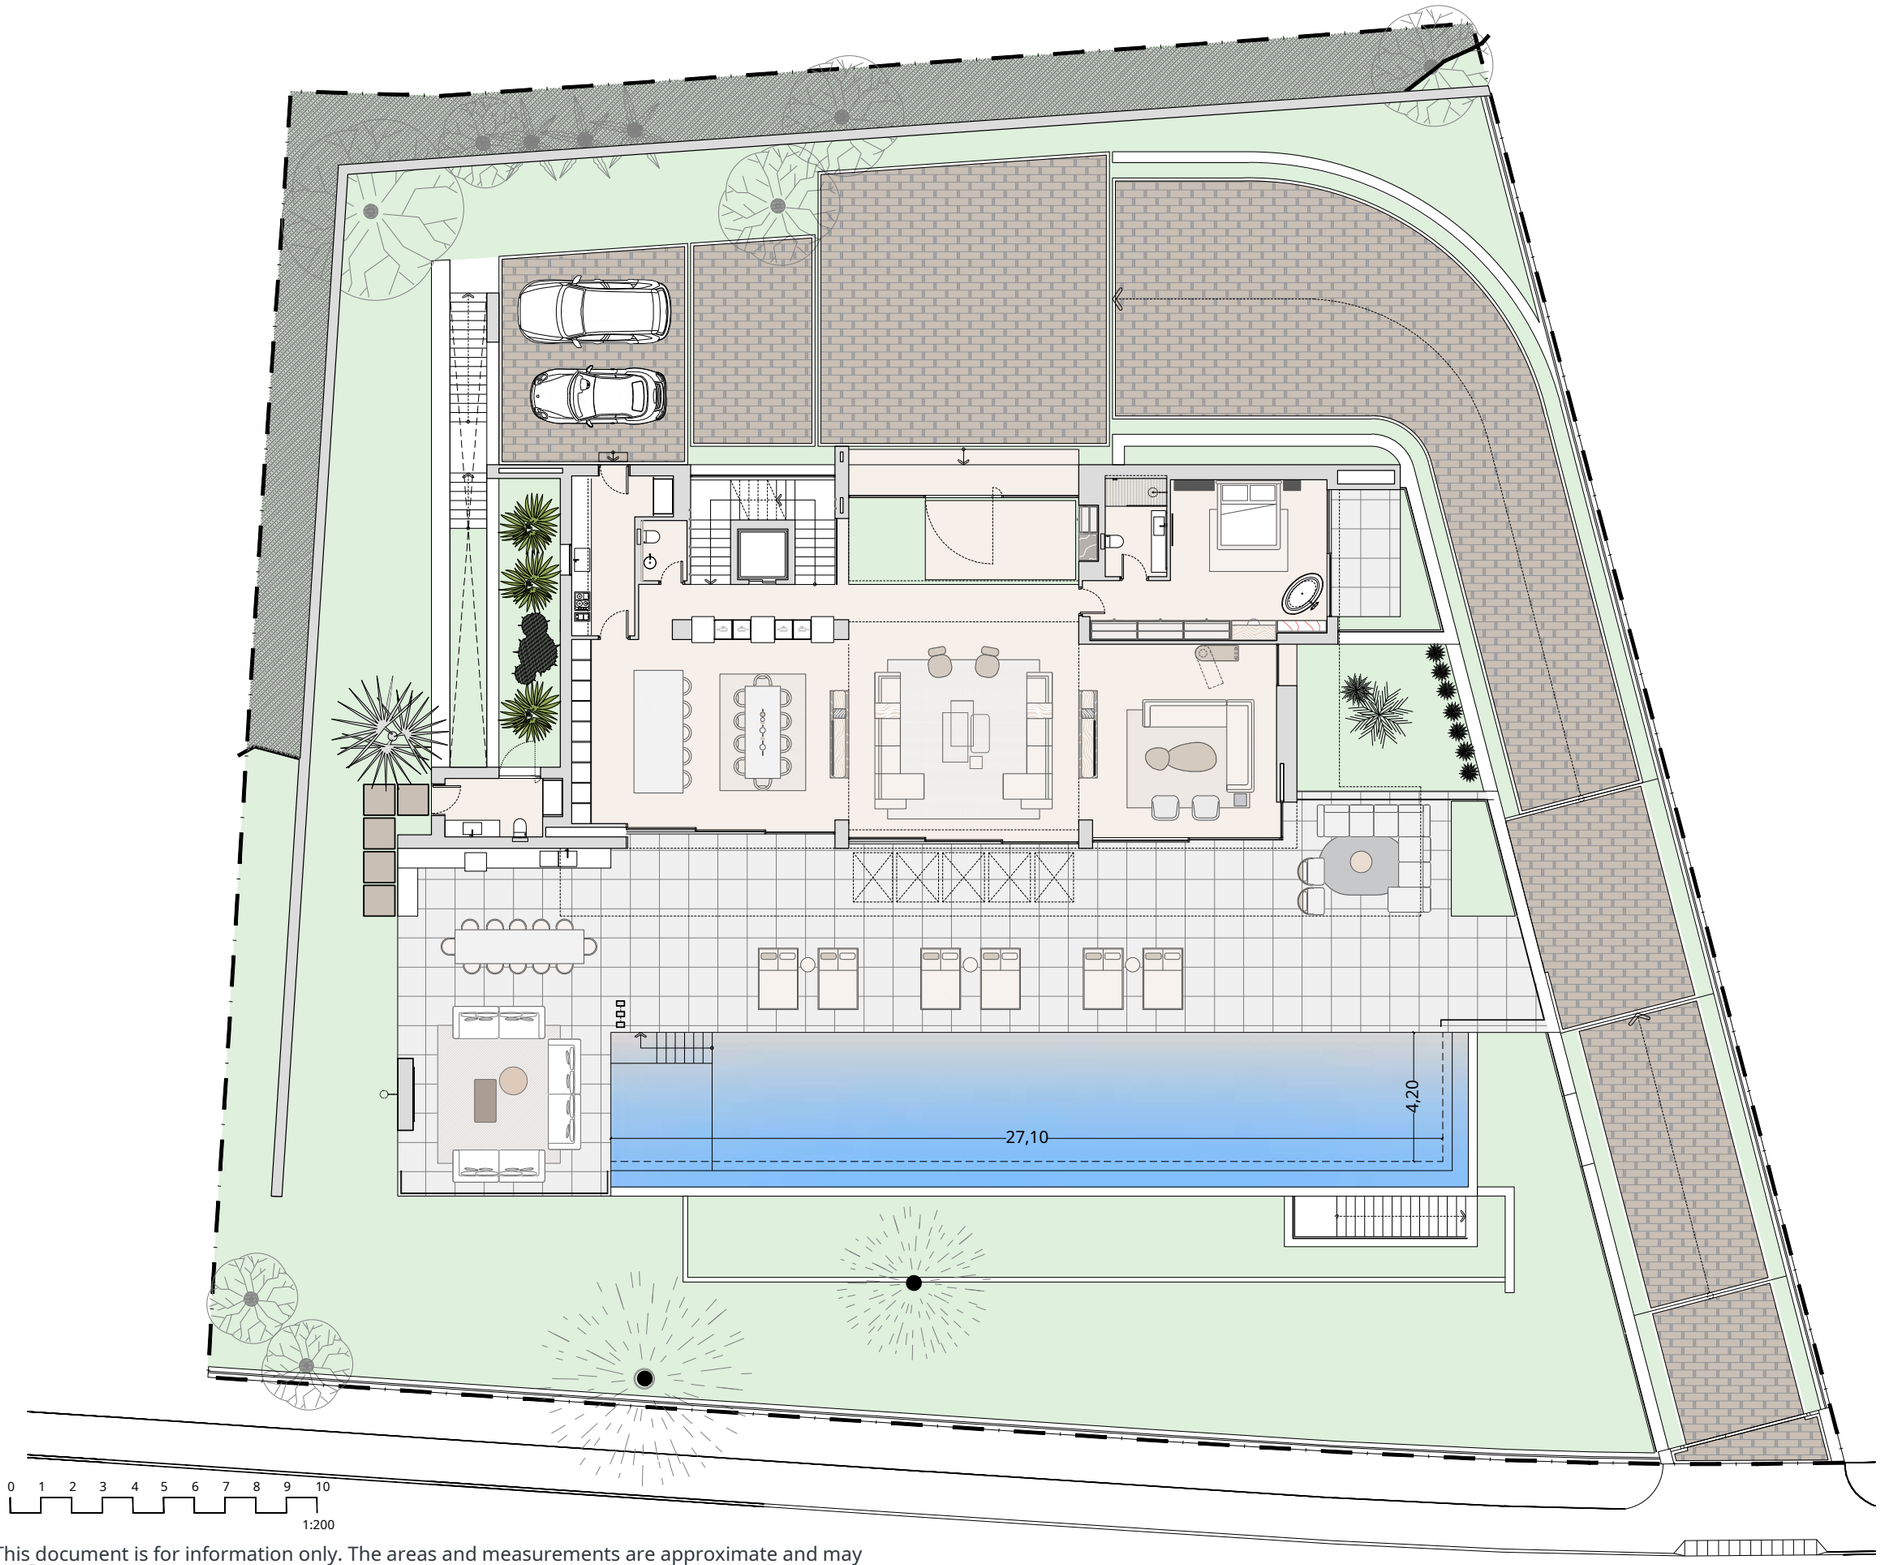

This document is for information only. The areas and measurements are approximate and may be modified for technical reasons and/or administrative issues. The room areas marked on the drawing are usable space.

Built closed area	1346 m²
Covered terrace	193 m²
Open terrace	169 m²
Open terrace pergola	17 m²
Total terraces	379 m²
Pool 27 x 4 m	108 m²
Total built area	1834 m²
Plot area	2,048.48 m²

6	6	1346 m²	8

NN

29/09/26

Entertainment Level



0 1 2 3 4 5 6 7 8 9 10

1:150

This document is for information only. The areas and measurements are approximate and may be modified for technical reasons and/or administrative issues. The room areas marked on the drawing are usable space.


Built closed area	1346 m²
Covered terrace	193 m²
Open terrace	169 m²
Open terrace pergola	17 m²
Total terraces	379 m²
Pool 27 x 4 m	108 m²
Total built area	1834 m²
Plot area	2,048.48 m²

6 6 1346 m² 8

NN

29/09/26

Ground Floor

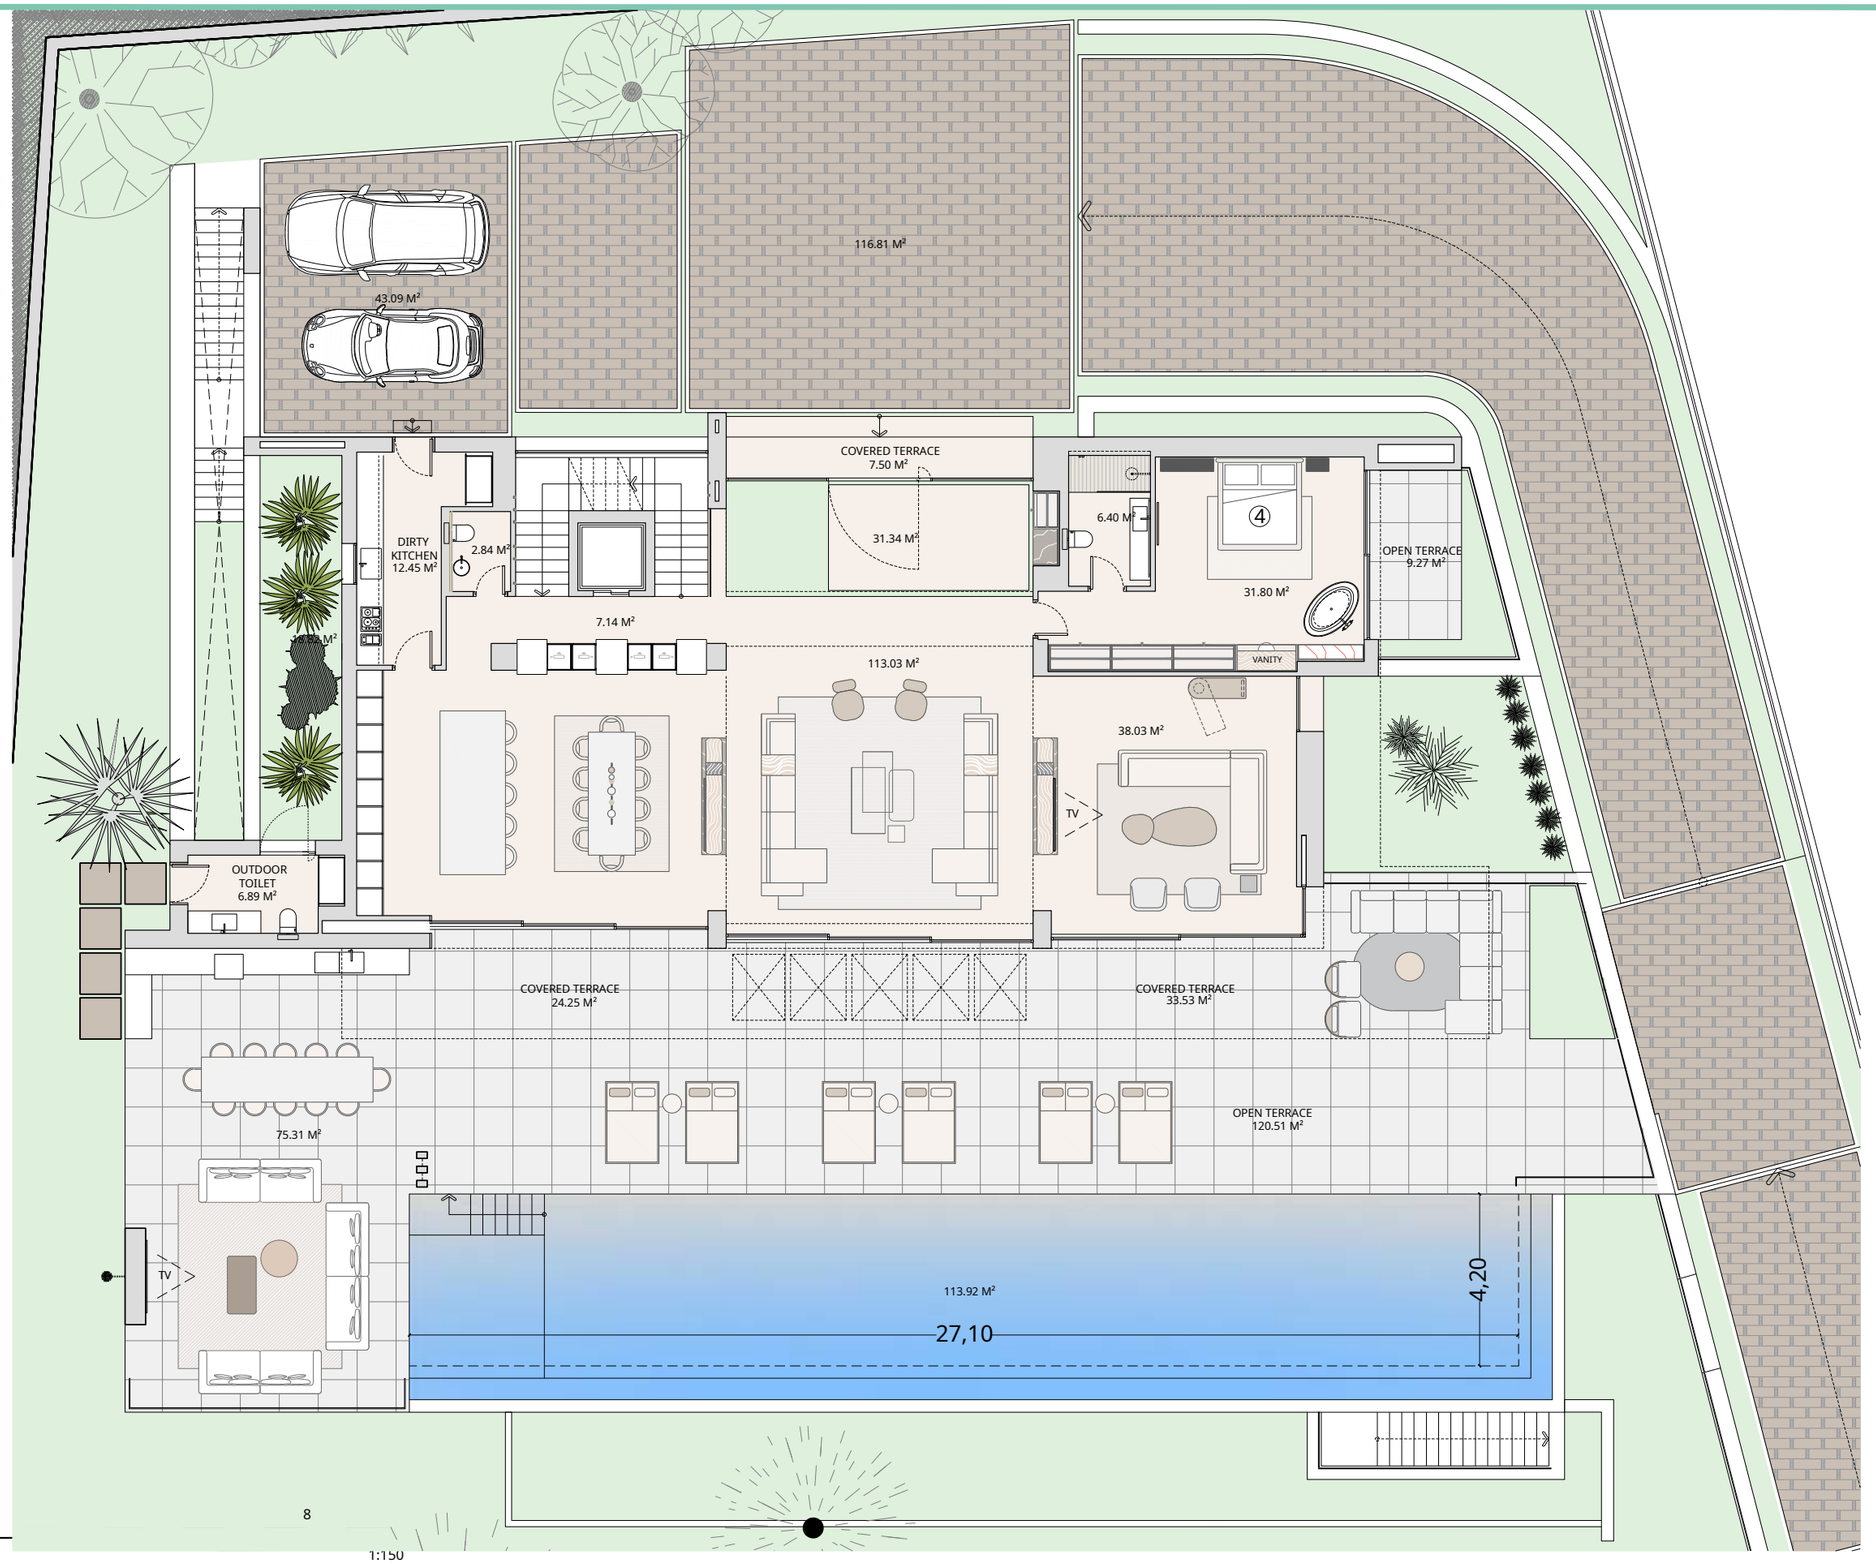

This document is for information only. The areas and measurements are approximate and may be modified for technical reasons and/or administrative issues. The room areas marked on the drawing are usable space.


Built closed area	1346 m²
Covered terrace	193 m²
Open terrace	169 m²
Open terrace pergola	17 m²
Total terraces	379 m²
Pool 27 x 4 m	108 m²
Total built area	1834 m²
Plot area	2,048.48 m²

6 | 6 | 1346 m² | 8

NN

29/09/26

First Floor

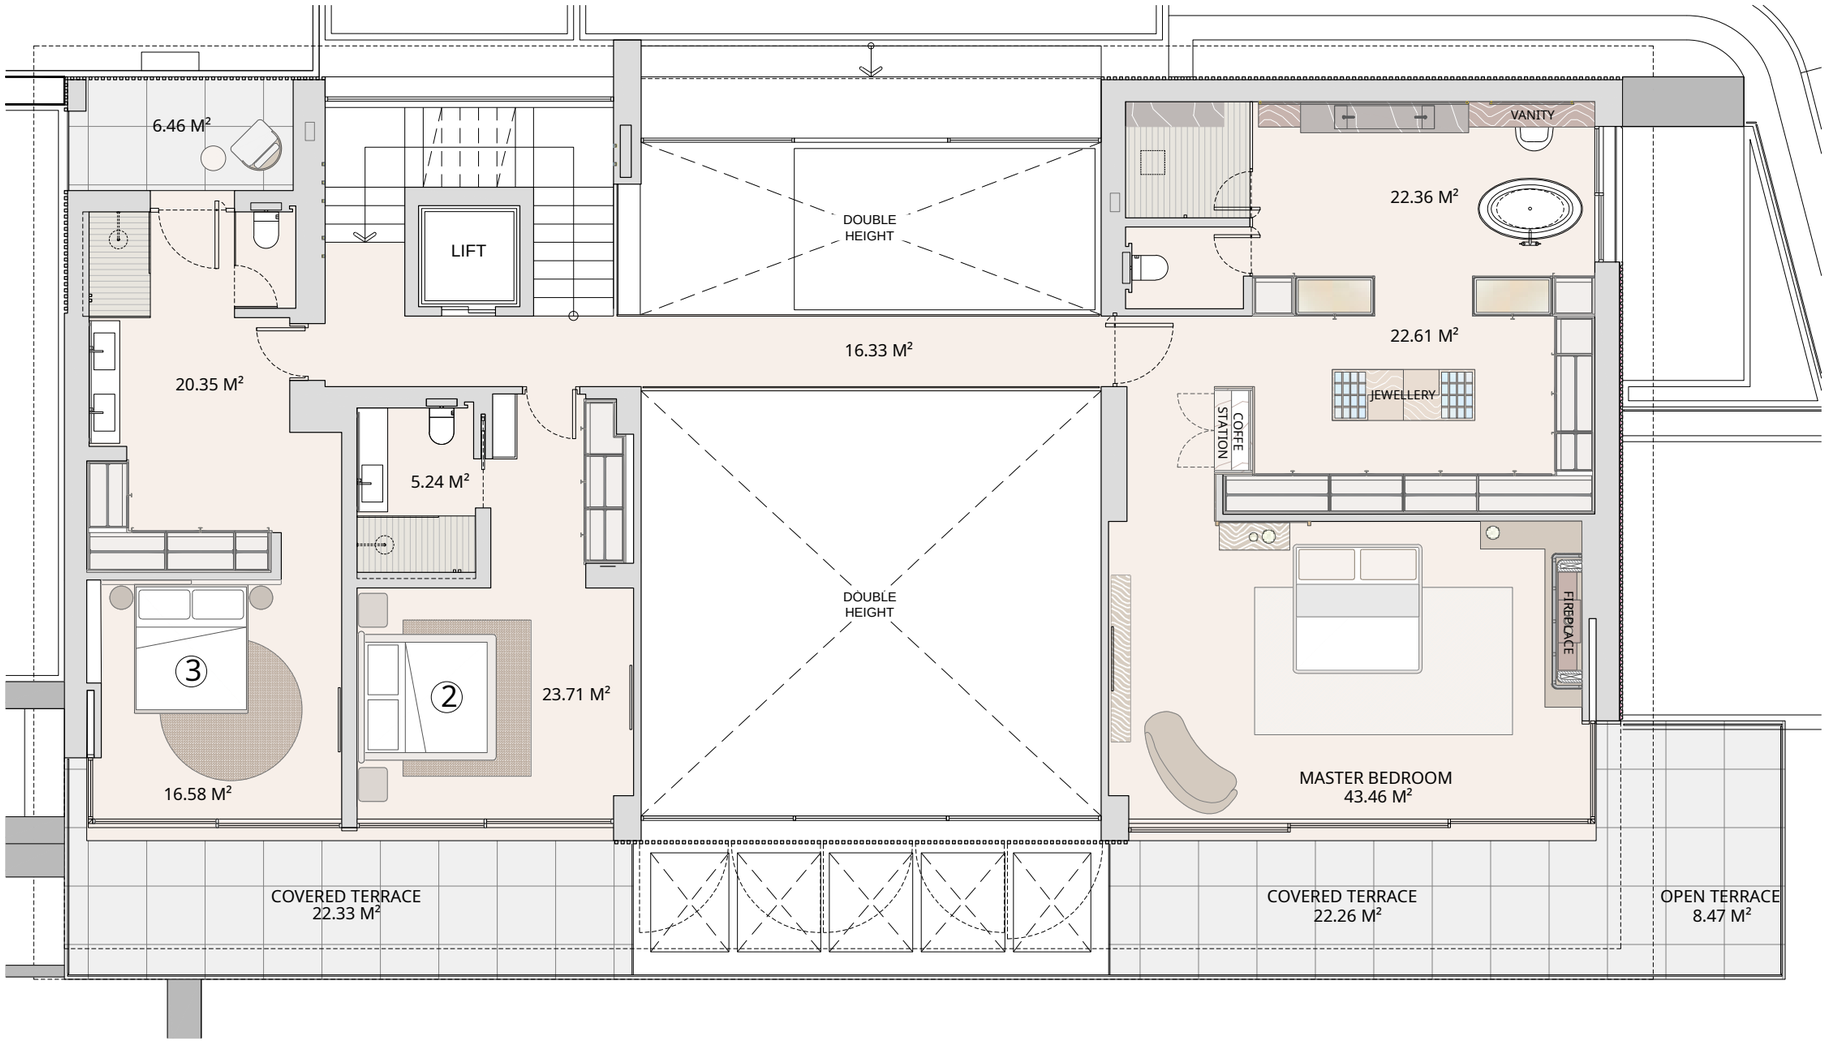

Built closed area	1346 m²
Covered terrace	193 m²
Open terrace	169 m²
Open terrace pergola	17 m²
Total terraces	379 m²
Pool 27 x 4 m	108 m²
Total built area	1834 m²
Plot area	2,048.48 m²

6 | 6 | 1346 m² | 8

0 1 2 3 4 5


1:100

NN

29/09/26

This document is for information only. The areas and measurements are approximate and may be modified for technical reasons and/or administrative issues. The room areas marked on the drawing are usable space.



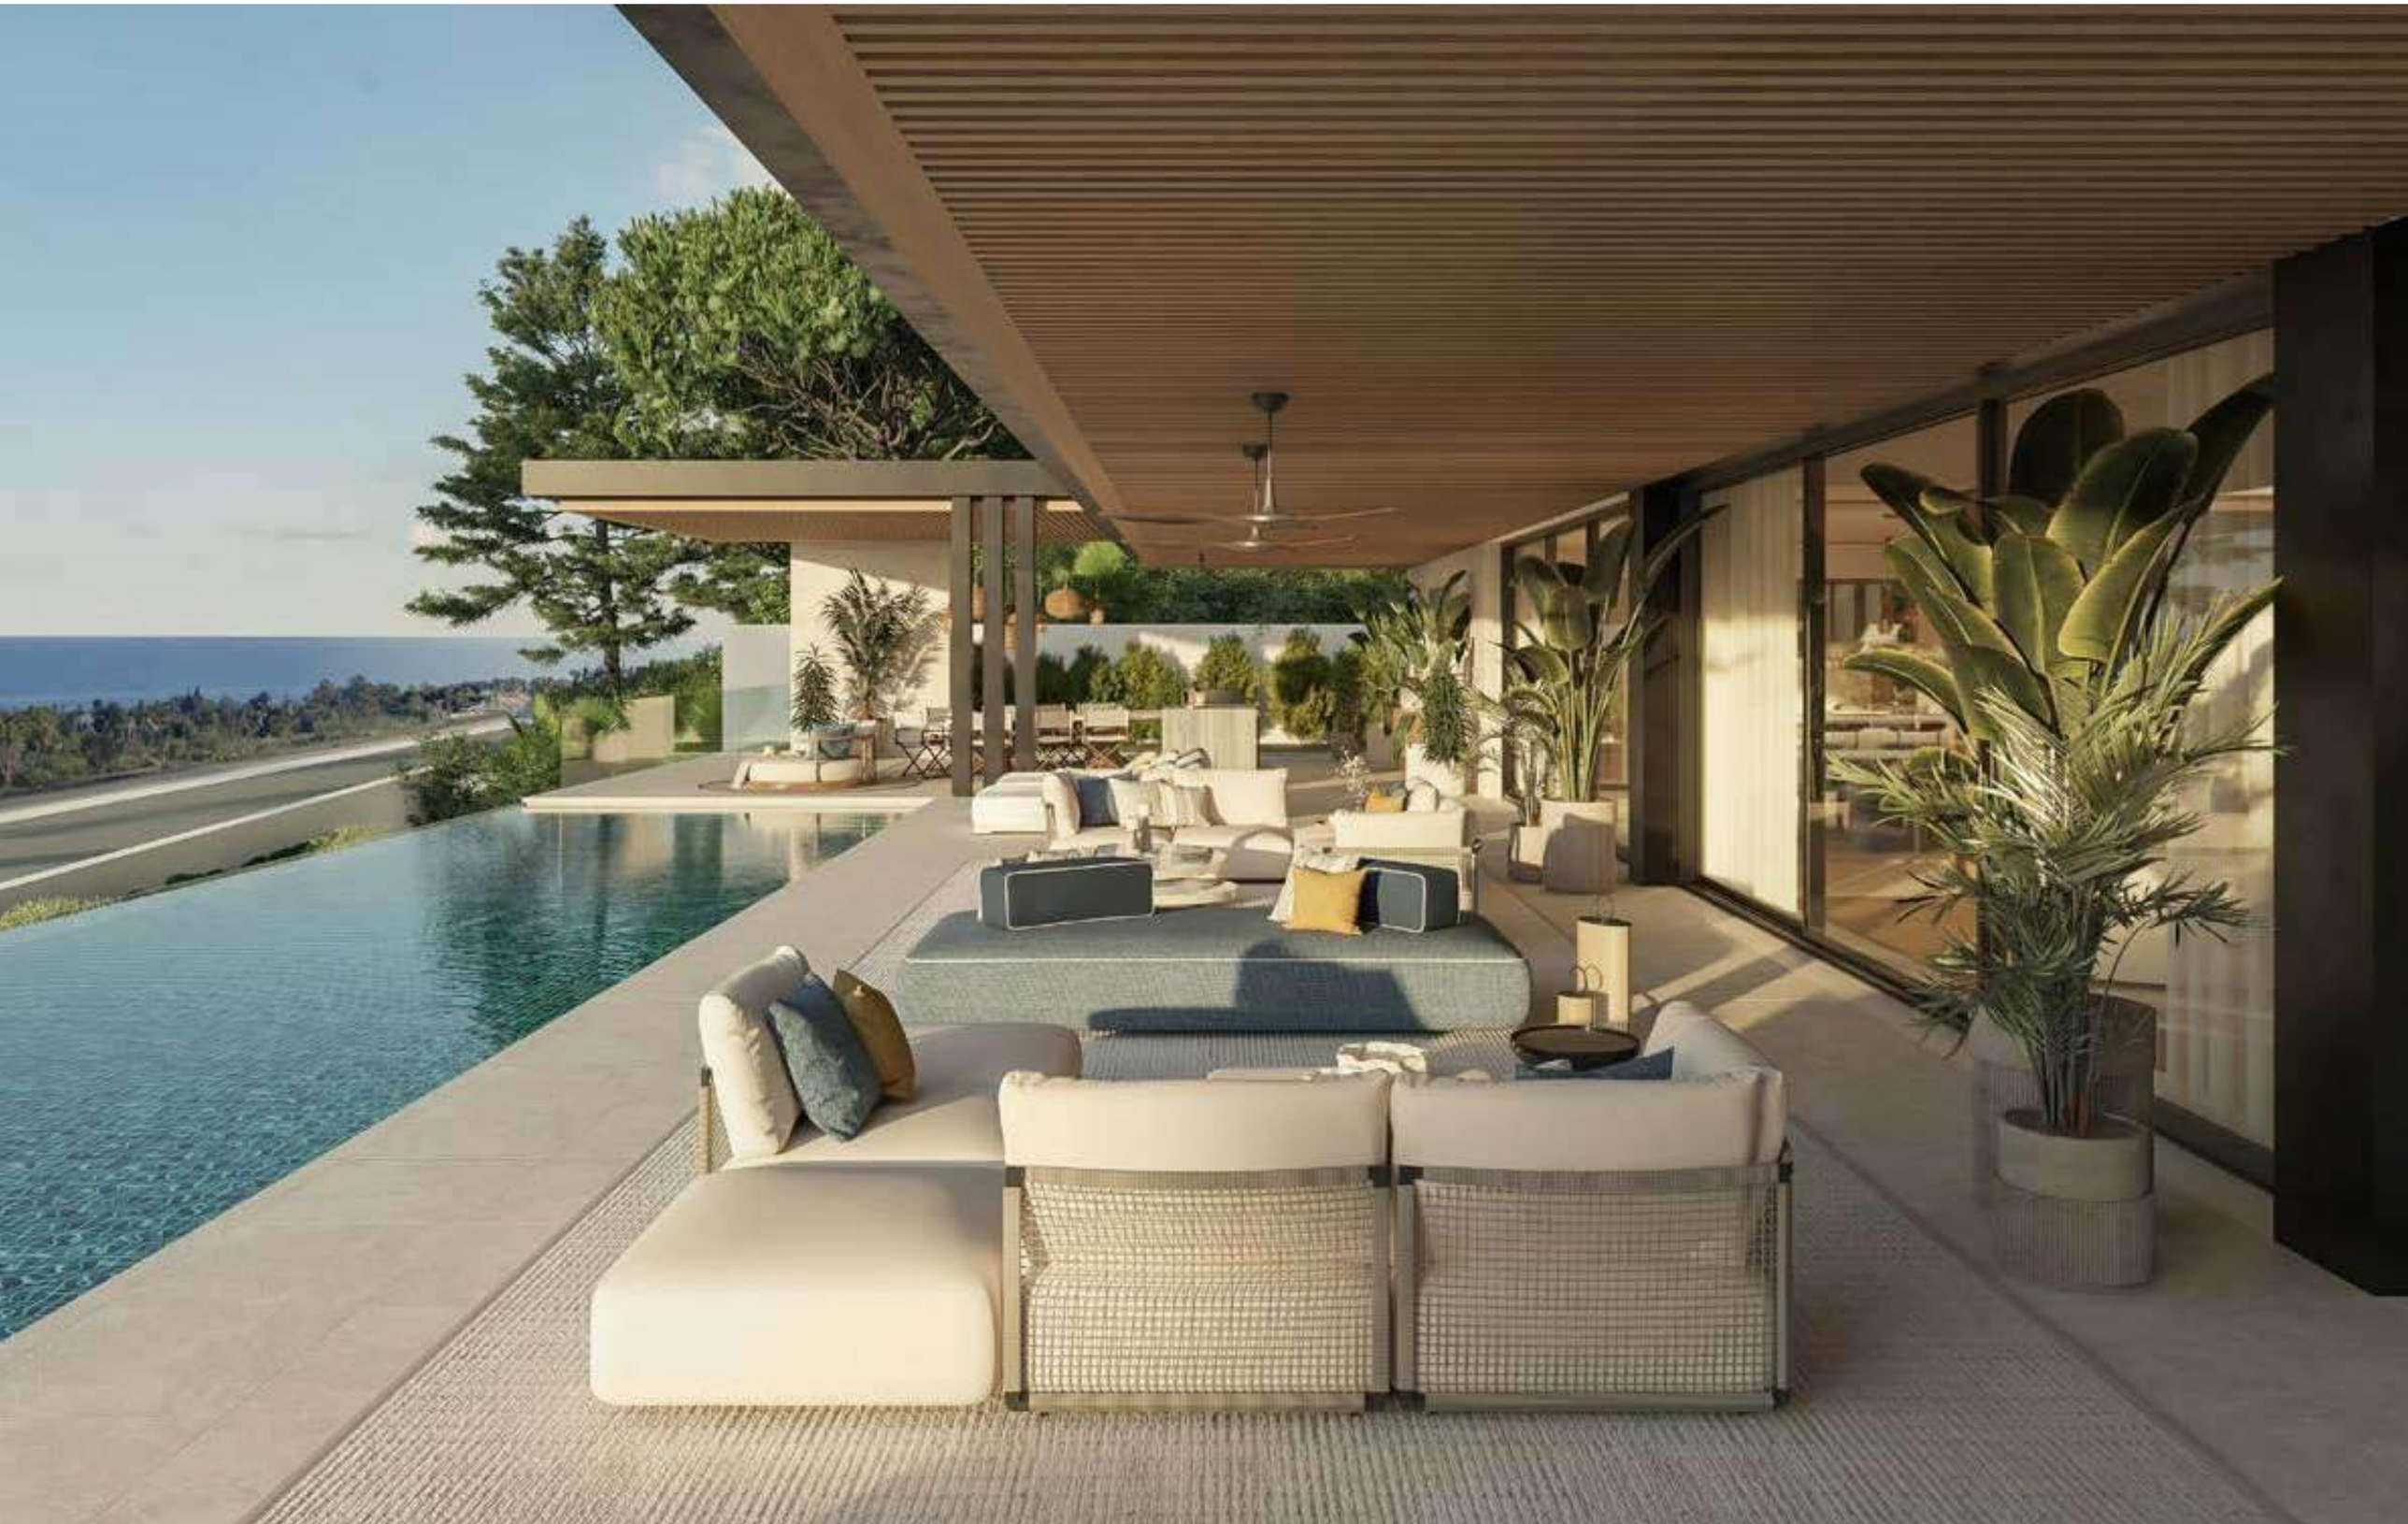








Alvar Aalto













